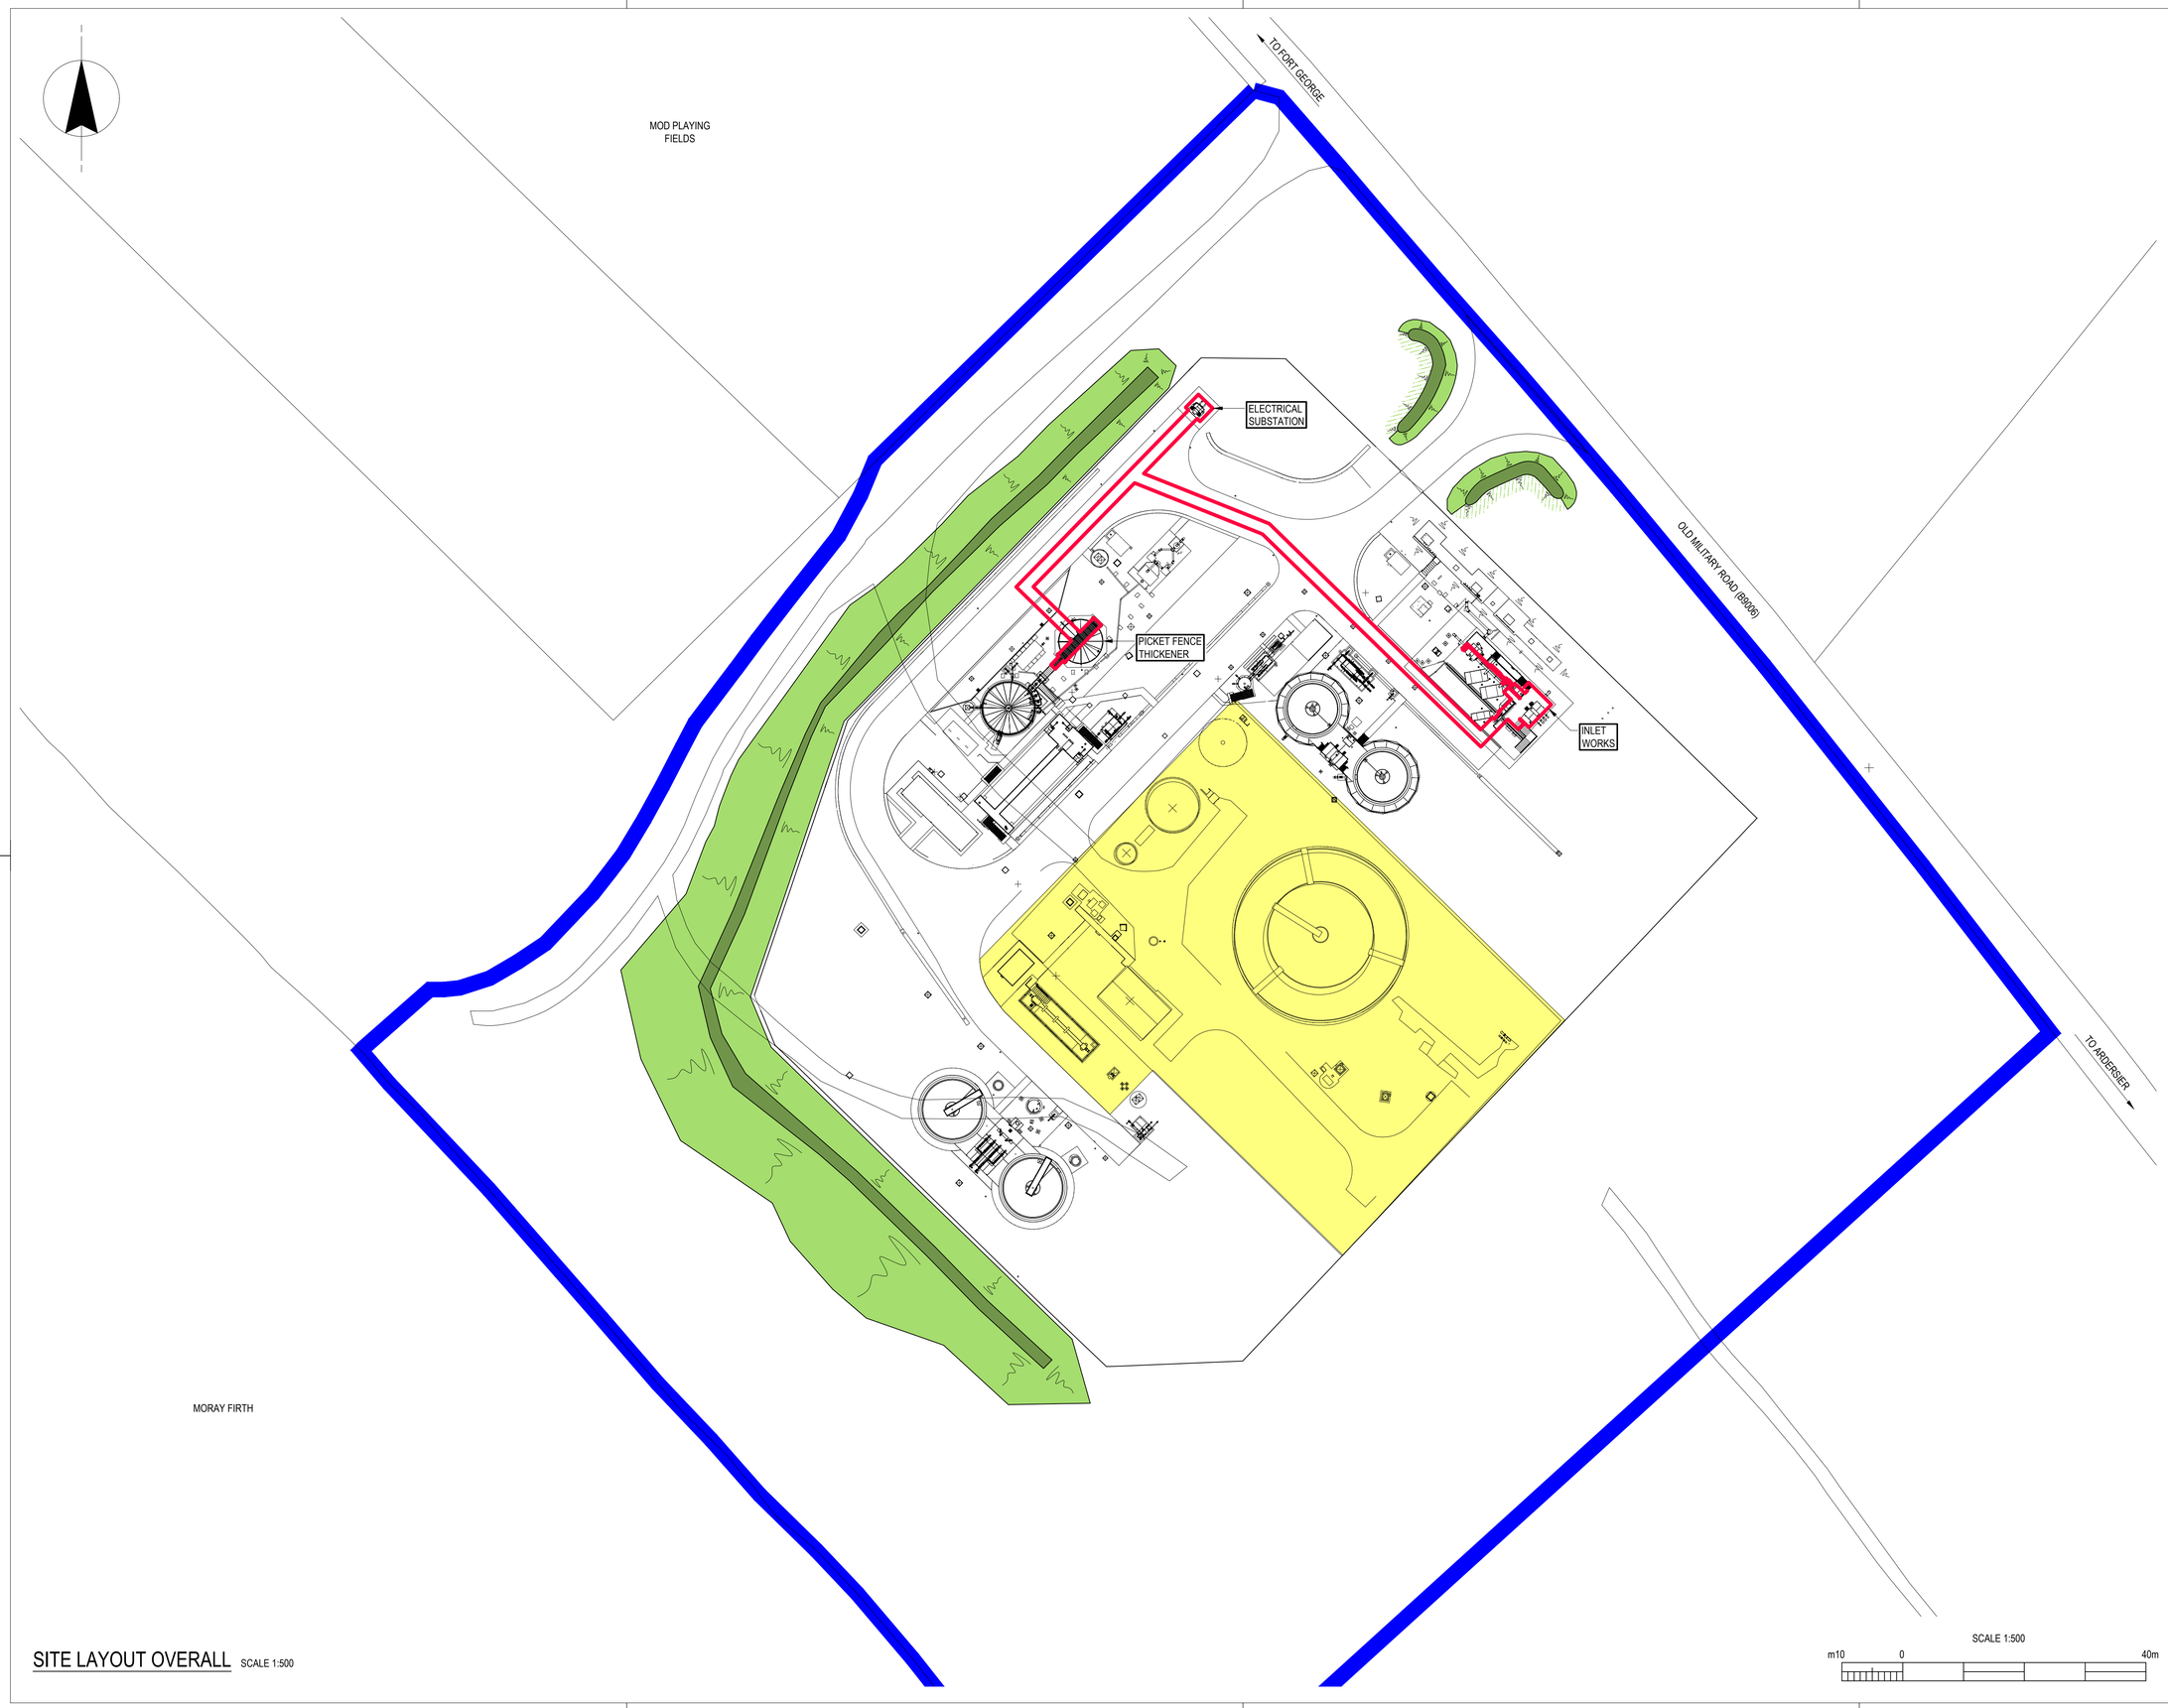

SITE LAYOUT OVERALL SCALE 1:500

1. ALL DIMENSIONS IN MILLIMETRES AND ALL LEVELS IN METRES AOD UNLESS SHOWN OTHERWISE.

KEY:

SCOTTISH WATER OWNED LAND - WWTW

AREA FOR PROPOSED DEVELOPMENT (APPROXIMATELY 325m²)

Scottish Water
Trusted to serve Scotland

esd
efficient service delivery